







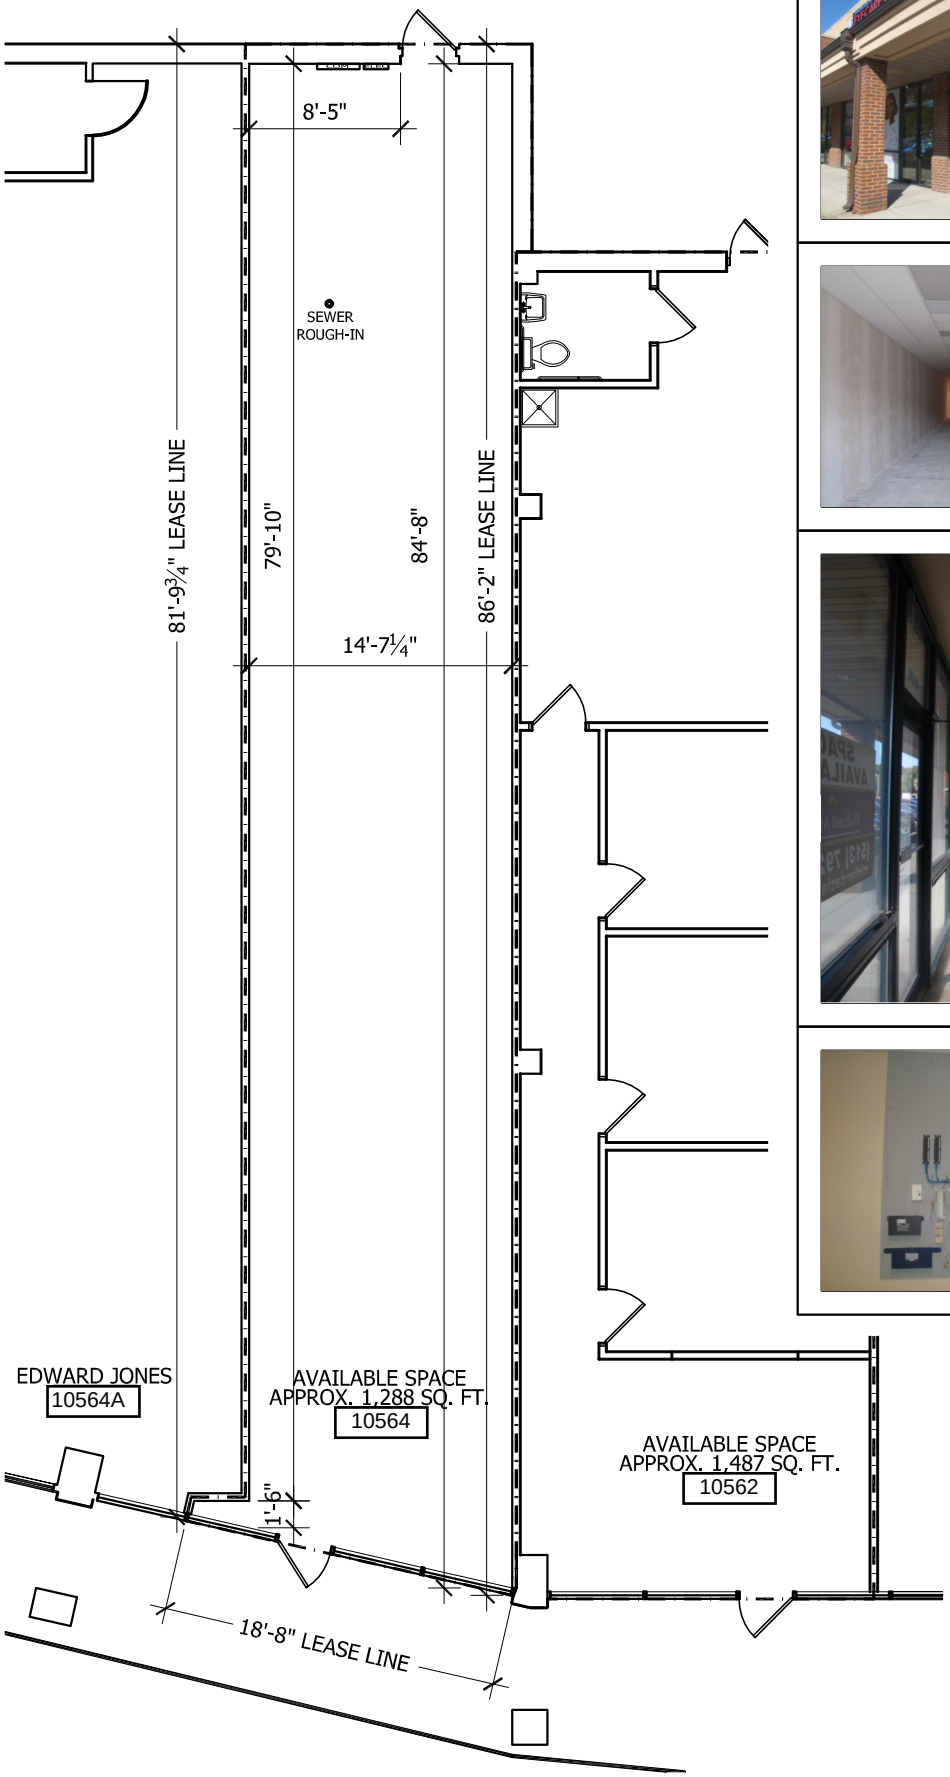

design &
project management
laura hubbard

lhdpm@outlook.com
ph:240-674-4768

SYMMES GATE STATION
10554 LOVELAND MADIERA ROAD
LOVELAND (CINCINNATI) , OH 45140

FLOOR PLAN - SPACE #10564

(As Measured: SEPTEMBER 2016)

SCALE: 3/16" = 1'-0"

TRUE
NORTH